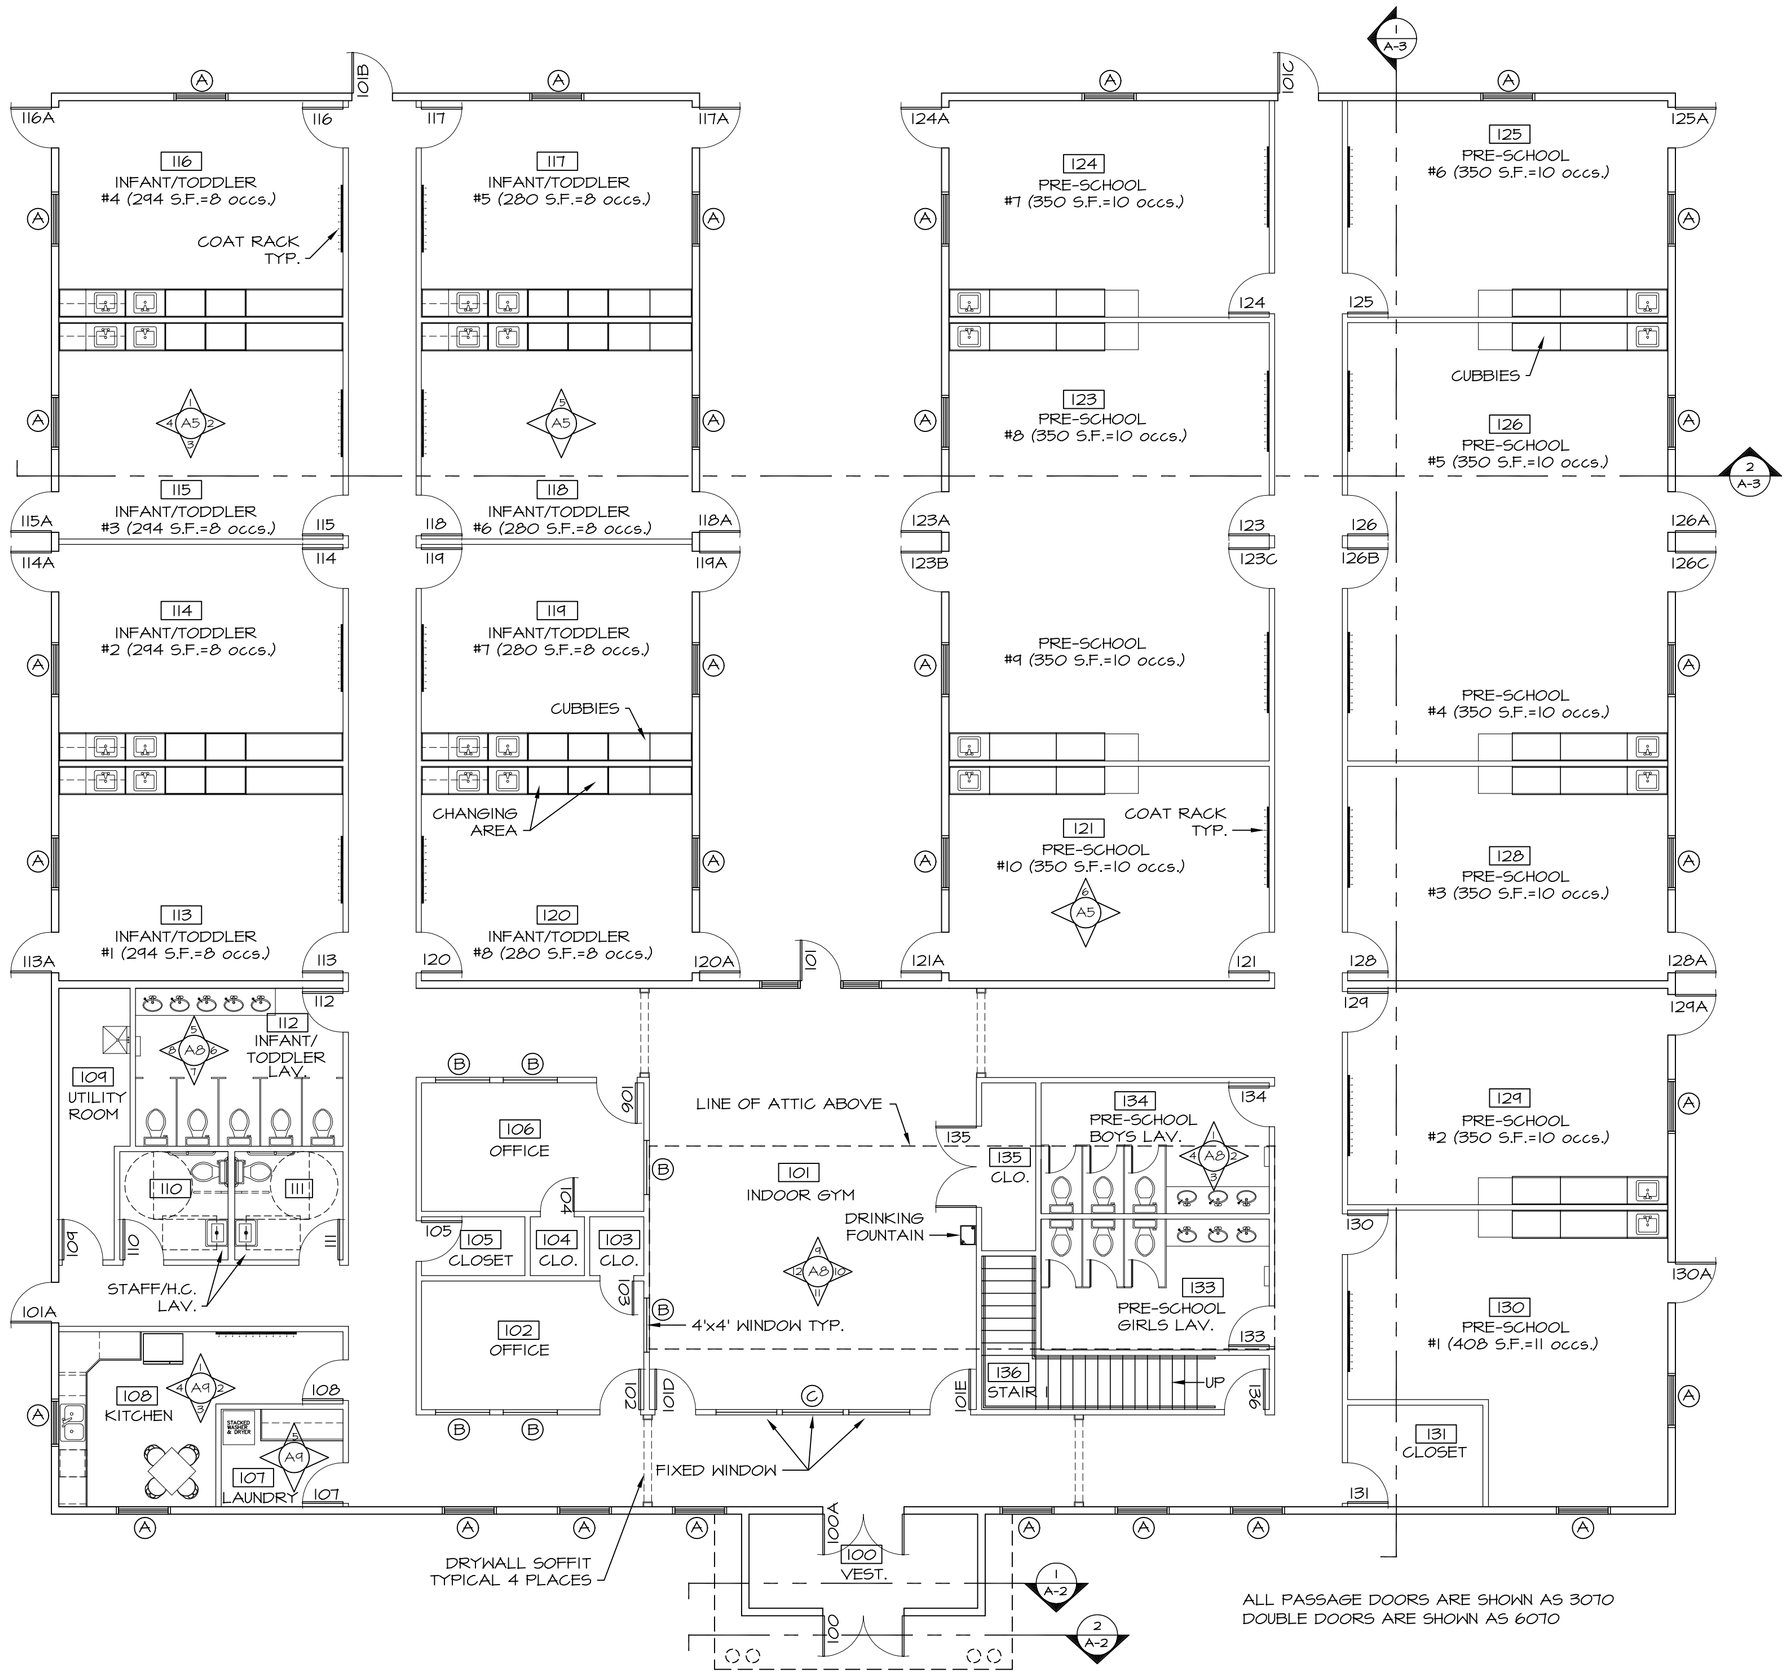

FLOOR PLAN

SCALE: 1/8"=1'

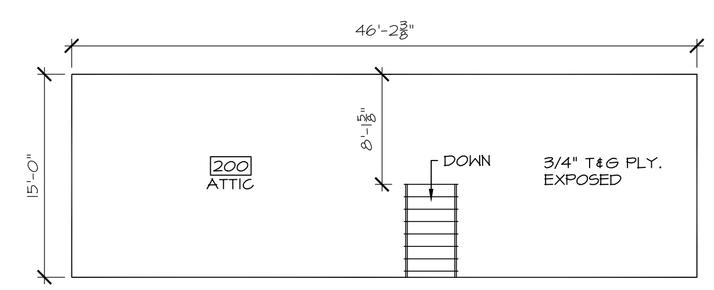

ATTIC PLAN

SCALE: 1/8"=1'

THIS DRAWING IS THE PROPERTY OF PELLETIER BUILDERS INC. THE USE, RE-USE OR REPRODUCTION OF THIS DRAWING FOR ANY PURPOSE WHATSOEVER WITHOUT AN EXPRESSED WRITTEN AGREEMENT BETWEEN PELLETIER BUILDERS, INC. IS PROHIBITED. RIGHTS TO USE THE INFORMATION ON THIS SHEET ARE NOT TRANSFERRED UNTIL PAYMENT HAS BEEN RECEIVED FOR SERVICES RENDERED. ANY RIGHTS SO GRANTED ARE NON-TRANSFERREABLE TO OTHER PARTIES WITHOUT THE PRIOR WRITTEN CONSENT OF PELLETIER BUILDERS, INC.
© 1998 PELLETIER BUILDERS, INC.

REVISIONS:

REV-1 5-30-07
REV-2 7-30-07
REV-3 9-11-07
REV-4 10-30-07
REV-5 11-13-07

DISCOVERY ZONE

COLUMBIA, CT.

FLOOR PLAN & ELEVATIONS

PELLETIER BUILDERS, inc.
COMMERCIAL & INDUSTRIAL CONTRACTORS
138 MAIN STREET COVENTRY, CT 06238
TEL. (860) 742-5311 FAX. (860) 742-8734
www.pelletierbuilders.com

SCALE:	AS NOTED
JOB NO.:	007-062
DRAWN BY:	ED KOSA
CK'D BY:	
DATE DRAWN:	5-23-07

A-1